For the work Providing & Laying of 300mm Ø RCC NP3 class sewer pipeline at Subbannachari Galli, NP Lane, MM Lane 3rd Cross street and surrounding area coming under CLB S/Stn area of AEE SW-1 Sub Division.

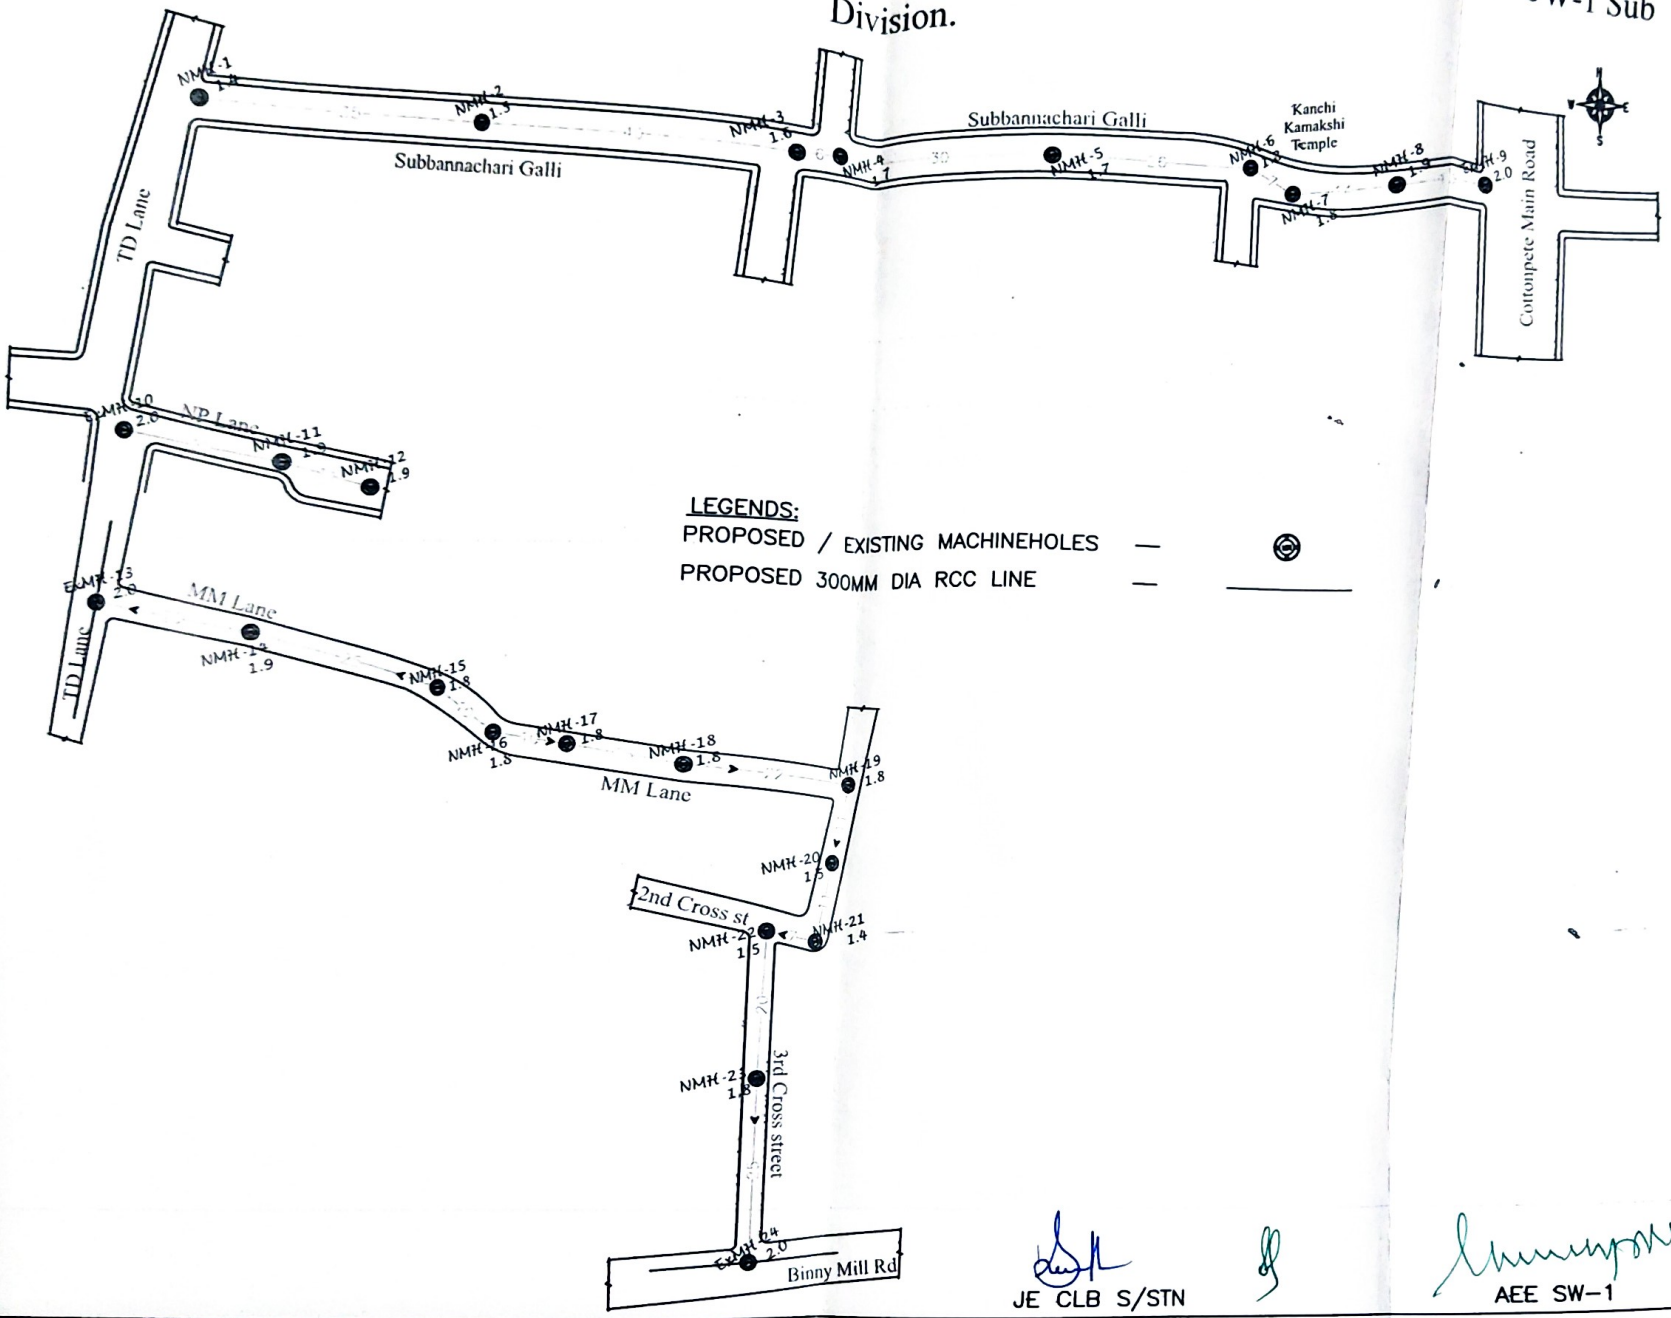

JE CLB S/STN

AEE SW-1

Scanned with ACE Scanner

Google Maps For the work Providing & Laying of 300mm Ø RCC NP3 class sewer pipeline at Subbannachari Galli, NP Lane, 3rd Cross street and surrounding area coming under CLB S/Stn area of AEE SW-1 Sub Division.

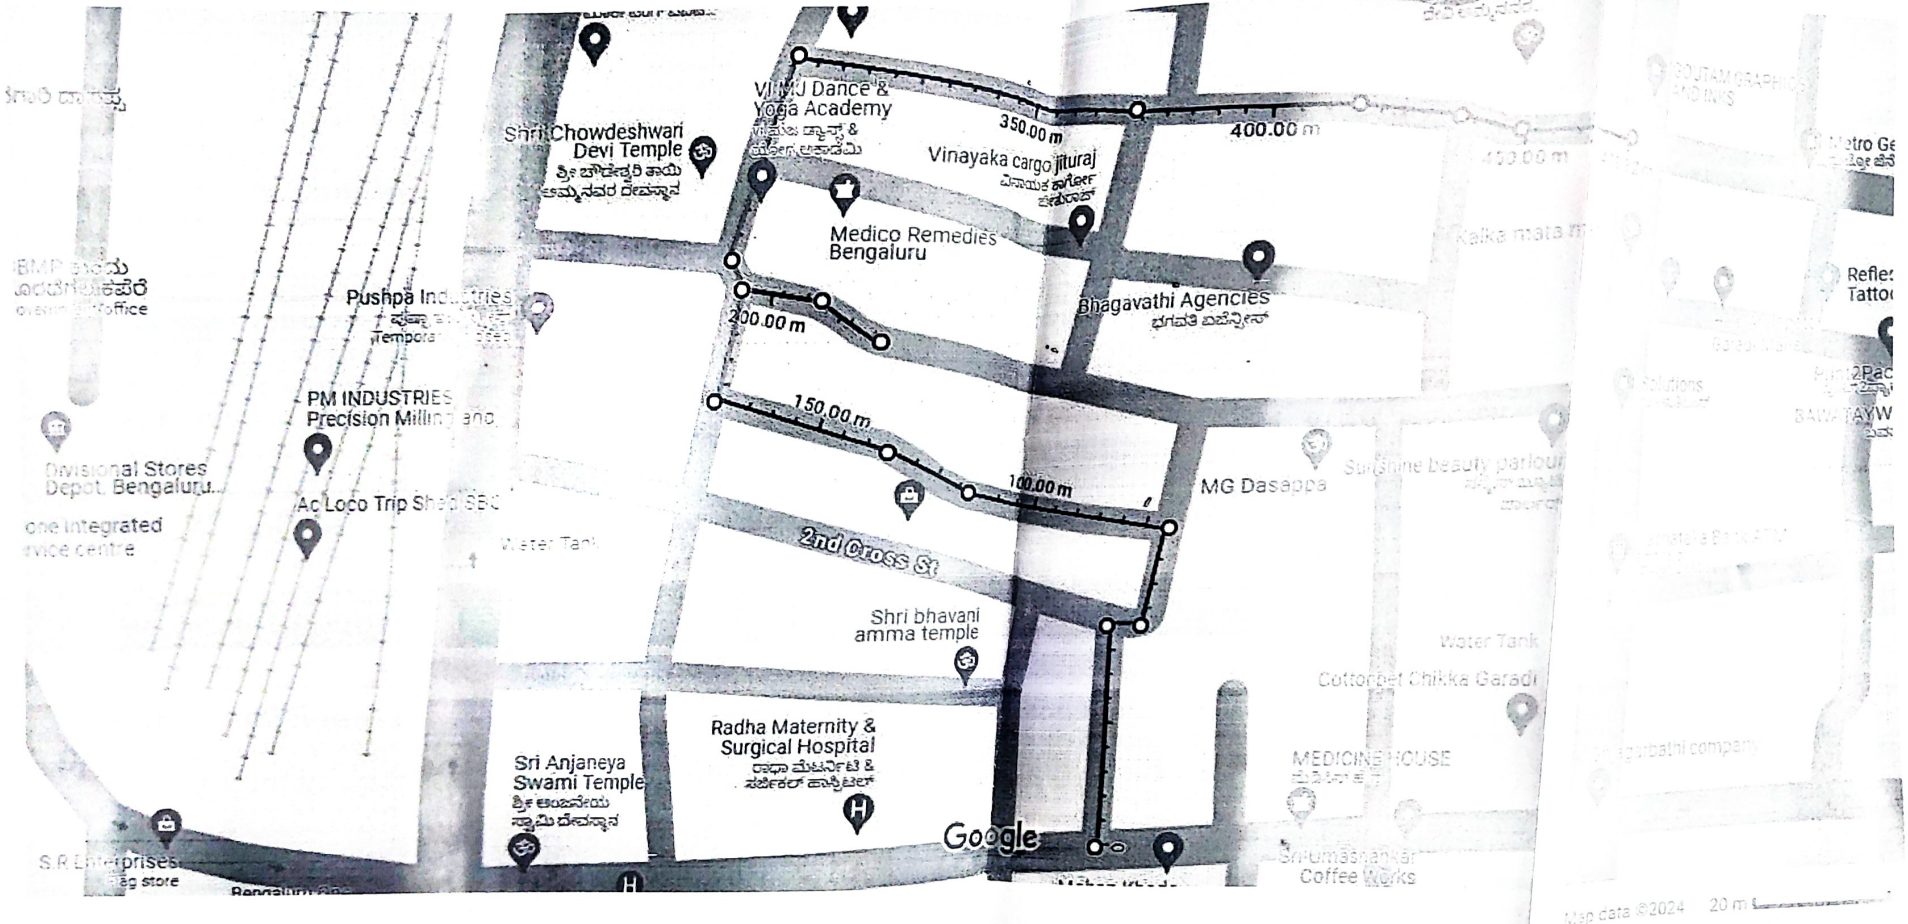

Scanned with ACE Scanner